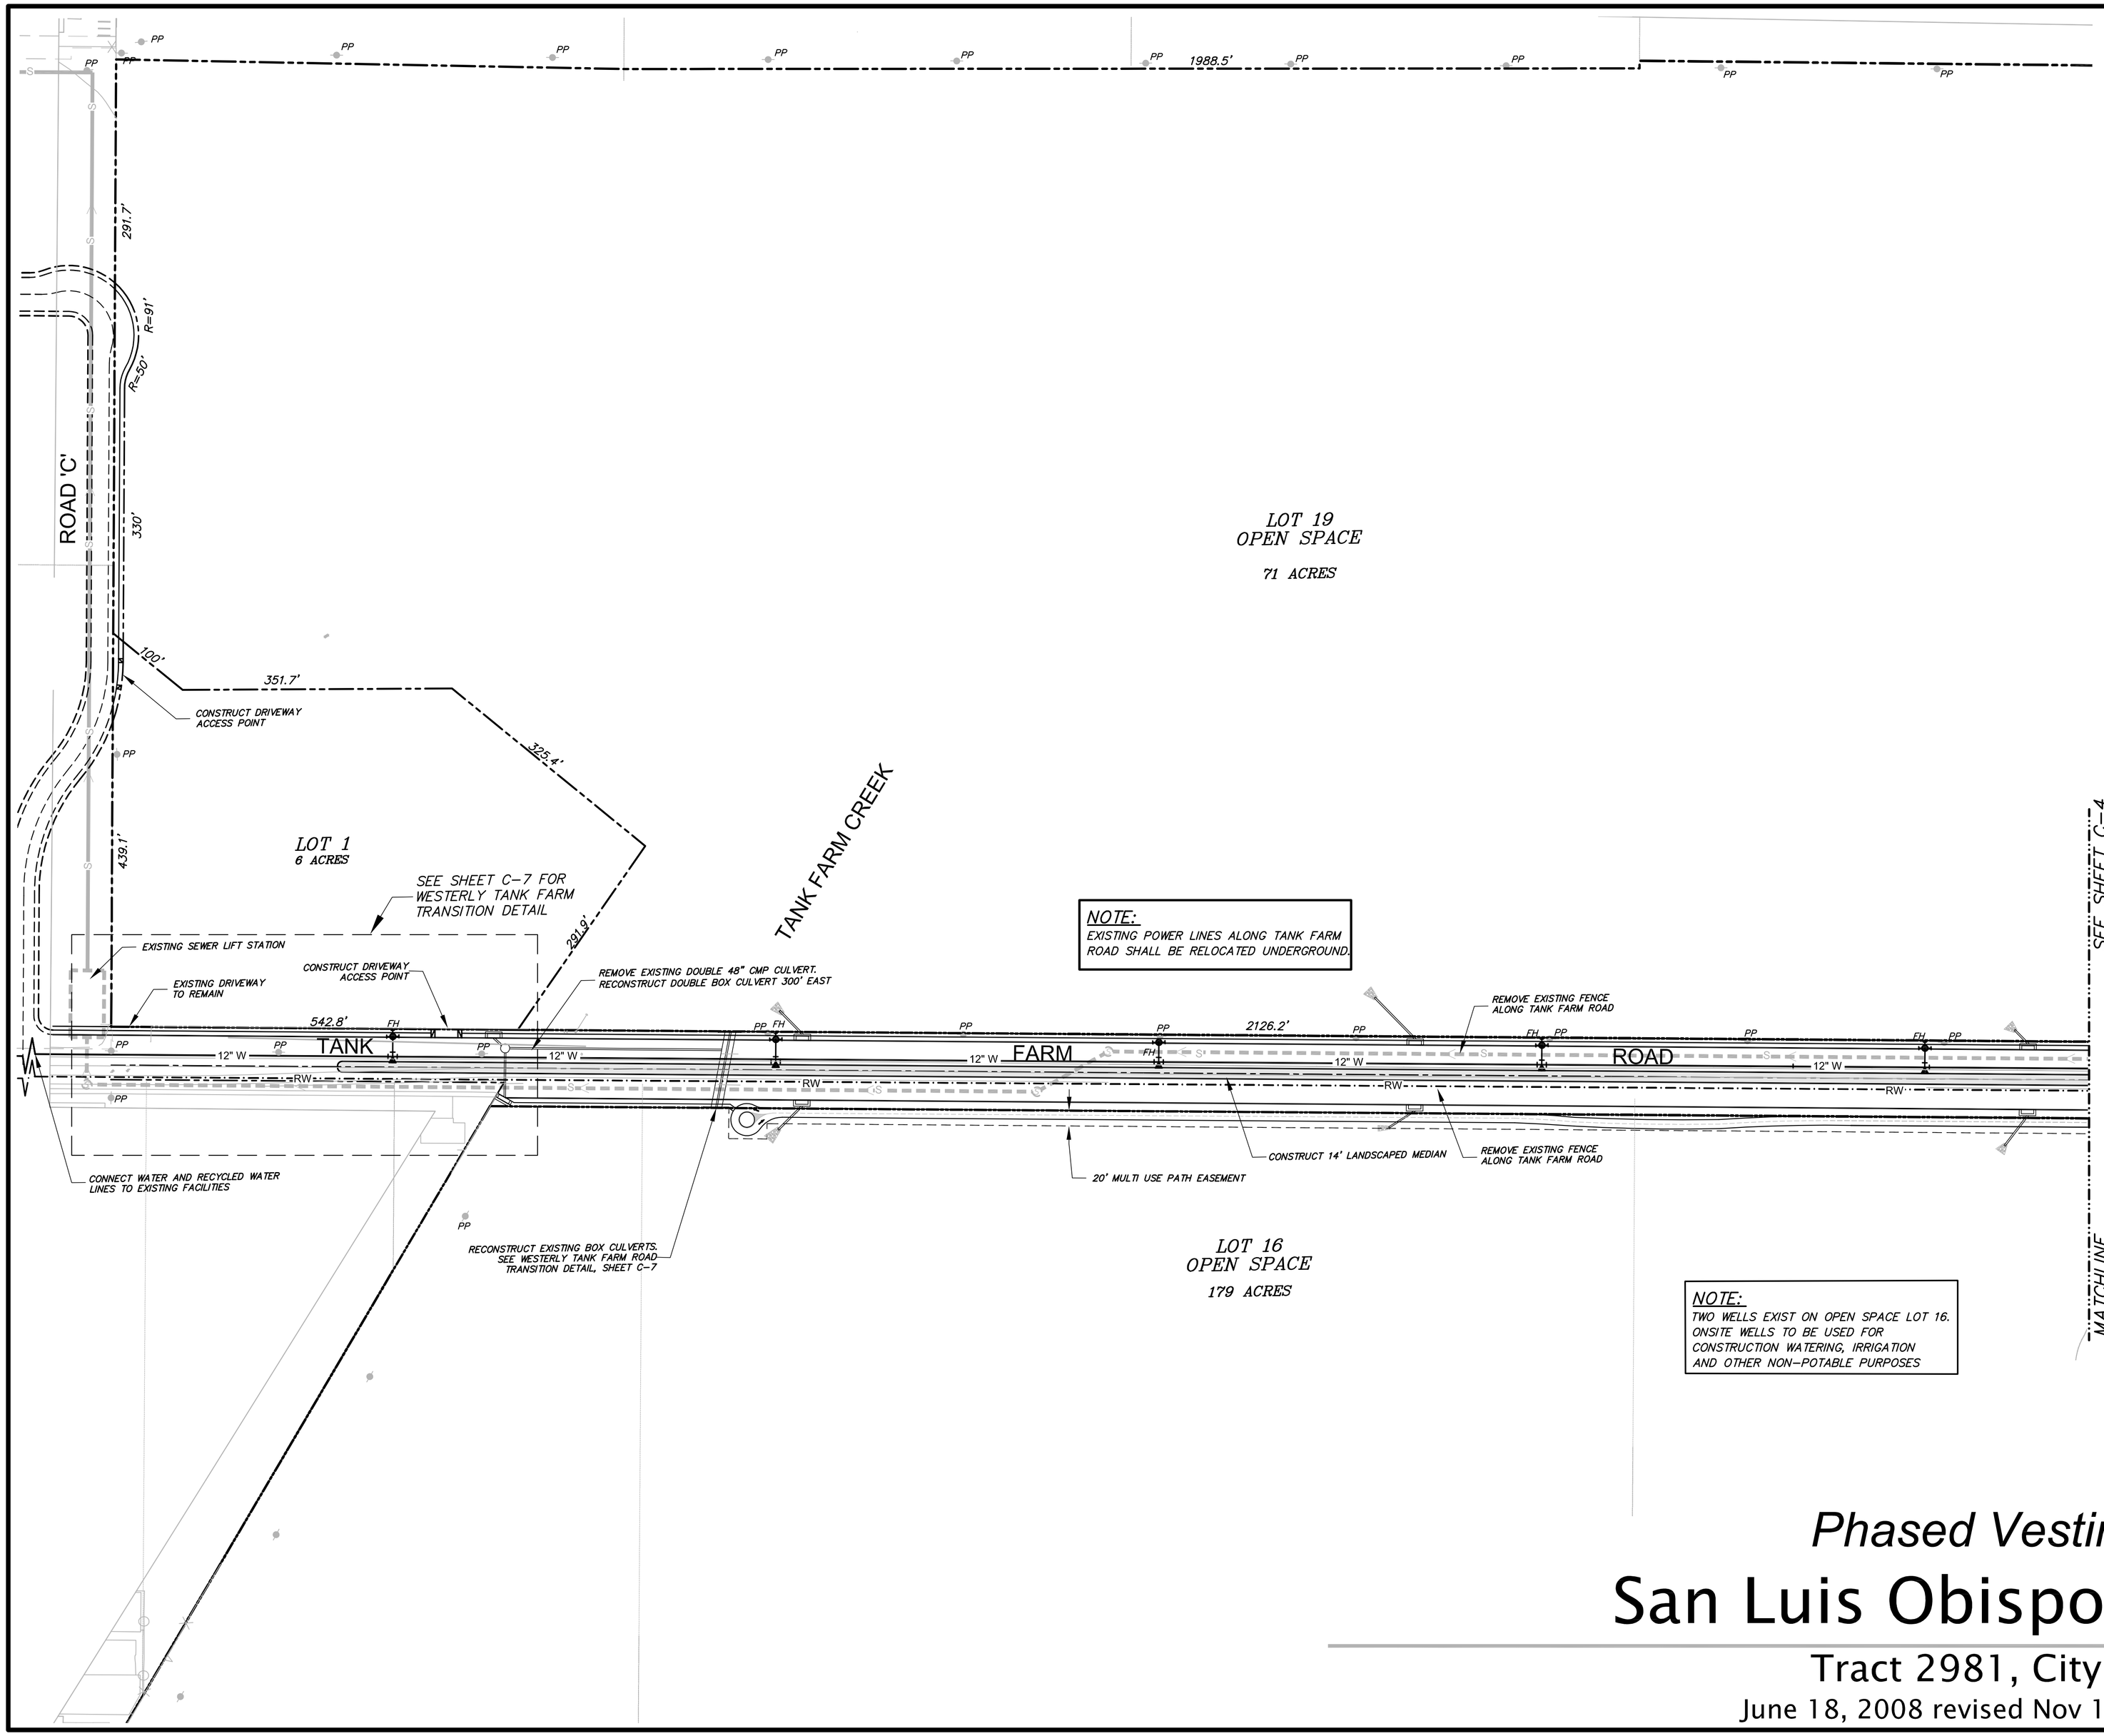



rrmdesigngroup

creating environments people enjoy®

3765 South Higuera St., Ste. 102, San Luis Obispo, CA 93401
P: (805) 543-1794 | F: (805) 543-4609 | www.rrmdesign.com
A California Corporation | Victor Montgomery, Architect #C11090 | Jerry Michiuk, PE #36886, LS #6276 | Jeff Ferber, LA #2644


## LEGEND

- W — PROPOSED WATER MAIN
- PROPOSED THRUST BLOCK
- FH — PROPOSED FIRE HYDRANT
- RW — PROPOSED 8" RECYCLED WATER MAIN
- S — PROPOSED 8" SEWER MAIN
- PROPOSED SEWER MANHOLE
- EXISTING SEWER MAIN
- EXISTING SEWER MANHOLE
- DIRECTION OF FLOW IN PROPOSED SEWER MAIN
- DIRECTION OF FLOW IN EXISTING SEWER MAIN
- SD — PROPOSED STORM DRAIN LINE
- PROPOSED STORM DRAIN INLET
- PROPOSED STORM DRAIN MANHOLE
- PP — EXISTING POWER POLE

## NOTE:

* FOR STORM DRAINAGE IMPROVEMENTS, SEE GRADING AND DRAINAGE SHEETS C-5 & C-6




KEY MAP

N

100 0 50 100 200

( IN FEET )
1 INCH = 100 FT.

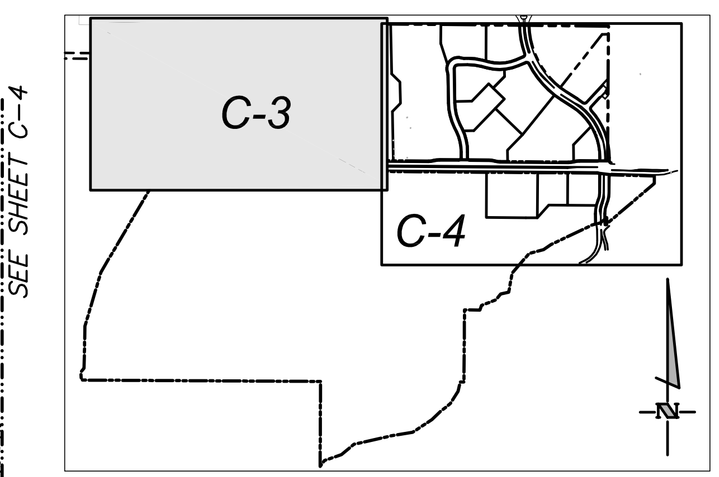Job No.: 2008020

# Phased Vesting Tentative Map

# San Luis Obispo Tank Farm

Tract 2981, City of San Luis Obispo

June 18, 2008 revised Nov 19, 2008

SHEET: 3 of 8

C-3